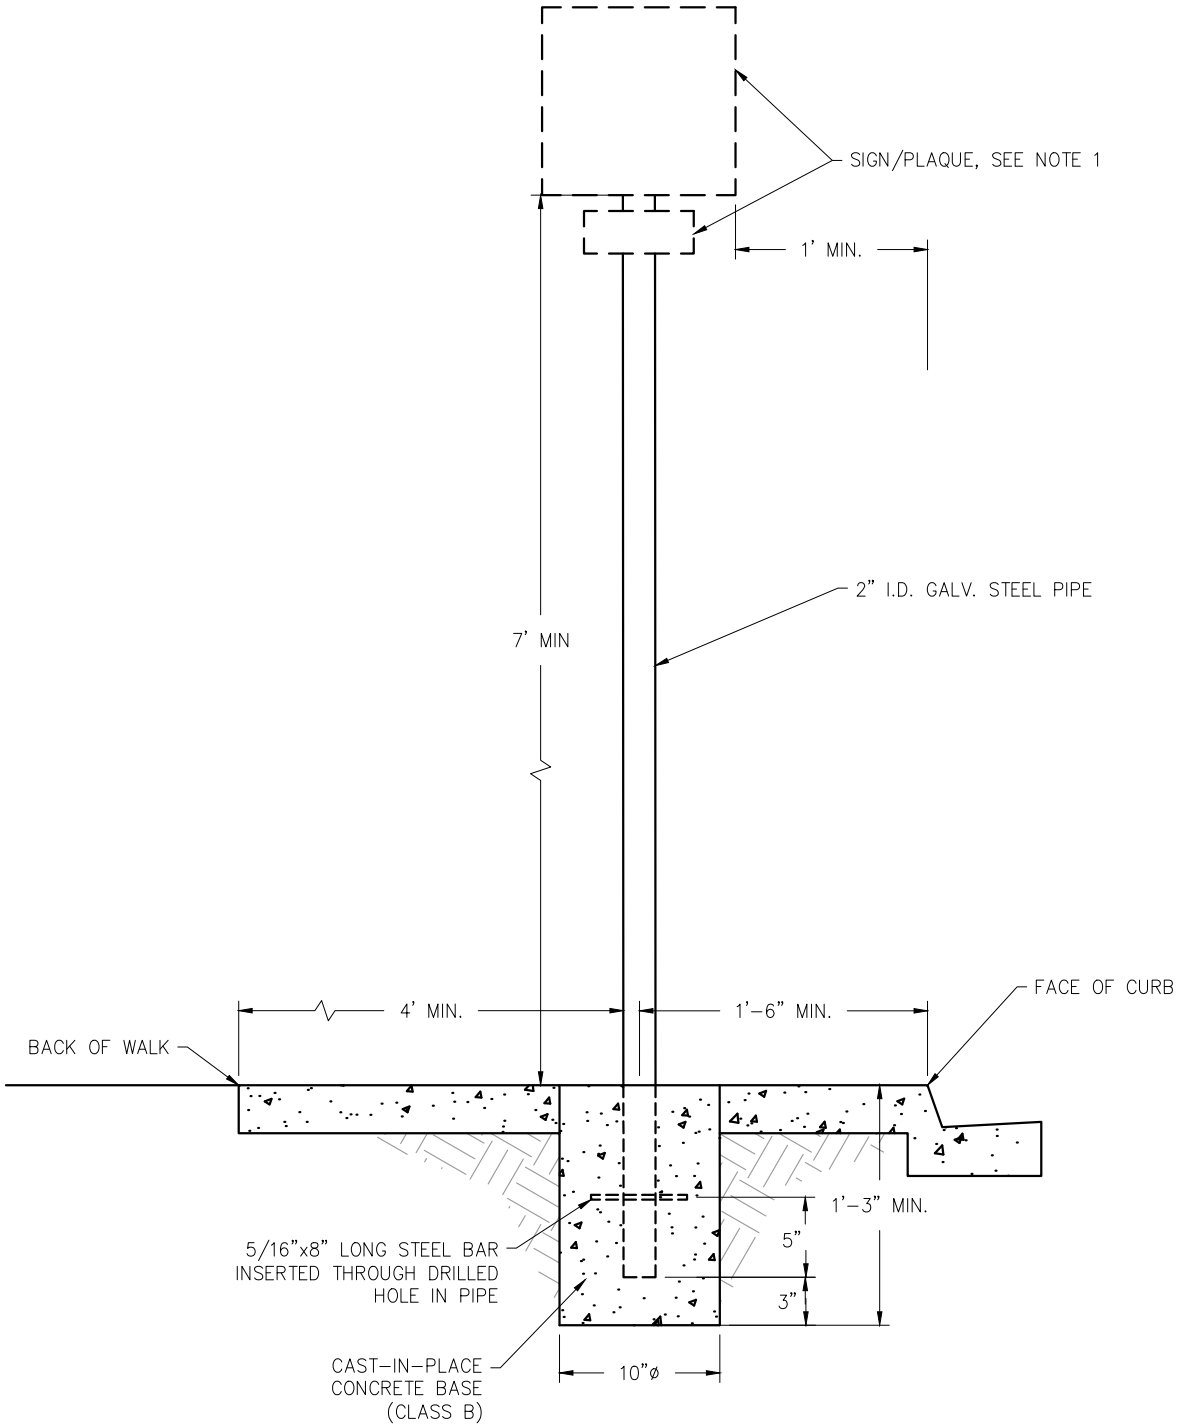

NOTES:

1. STREET SIGNS AND SUPPLEMENTAL PLAQUES MOUNTED ABOVE SIDEWALKS SHALL PROVIDE MINIMUM SPACING, VERTICAL AND HORIZONTAL CLEARANCE IN ACCORDANCE WITH THE LATEST EDITION OF THE CALIFORNIA MANUAL ON UNIFORM TRAFFIC CONTROL DEVICES (CA MUTCD).

SOUTH SAN FRANCISCO PUBLIC WORKS ENGINEERING	**SIGN POST WITH STANDARD BASE**	**JULY 2026** **R-15**